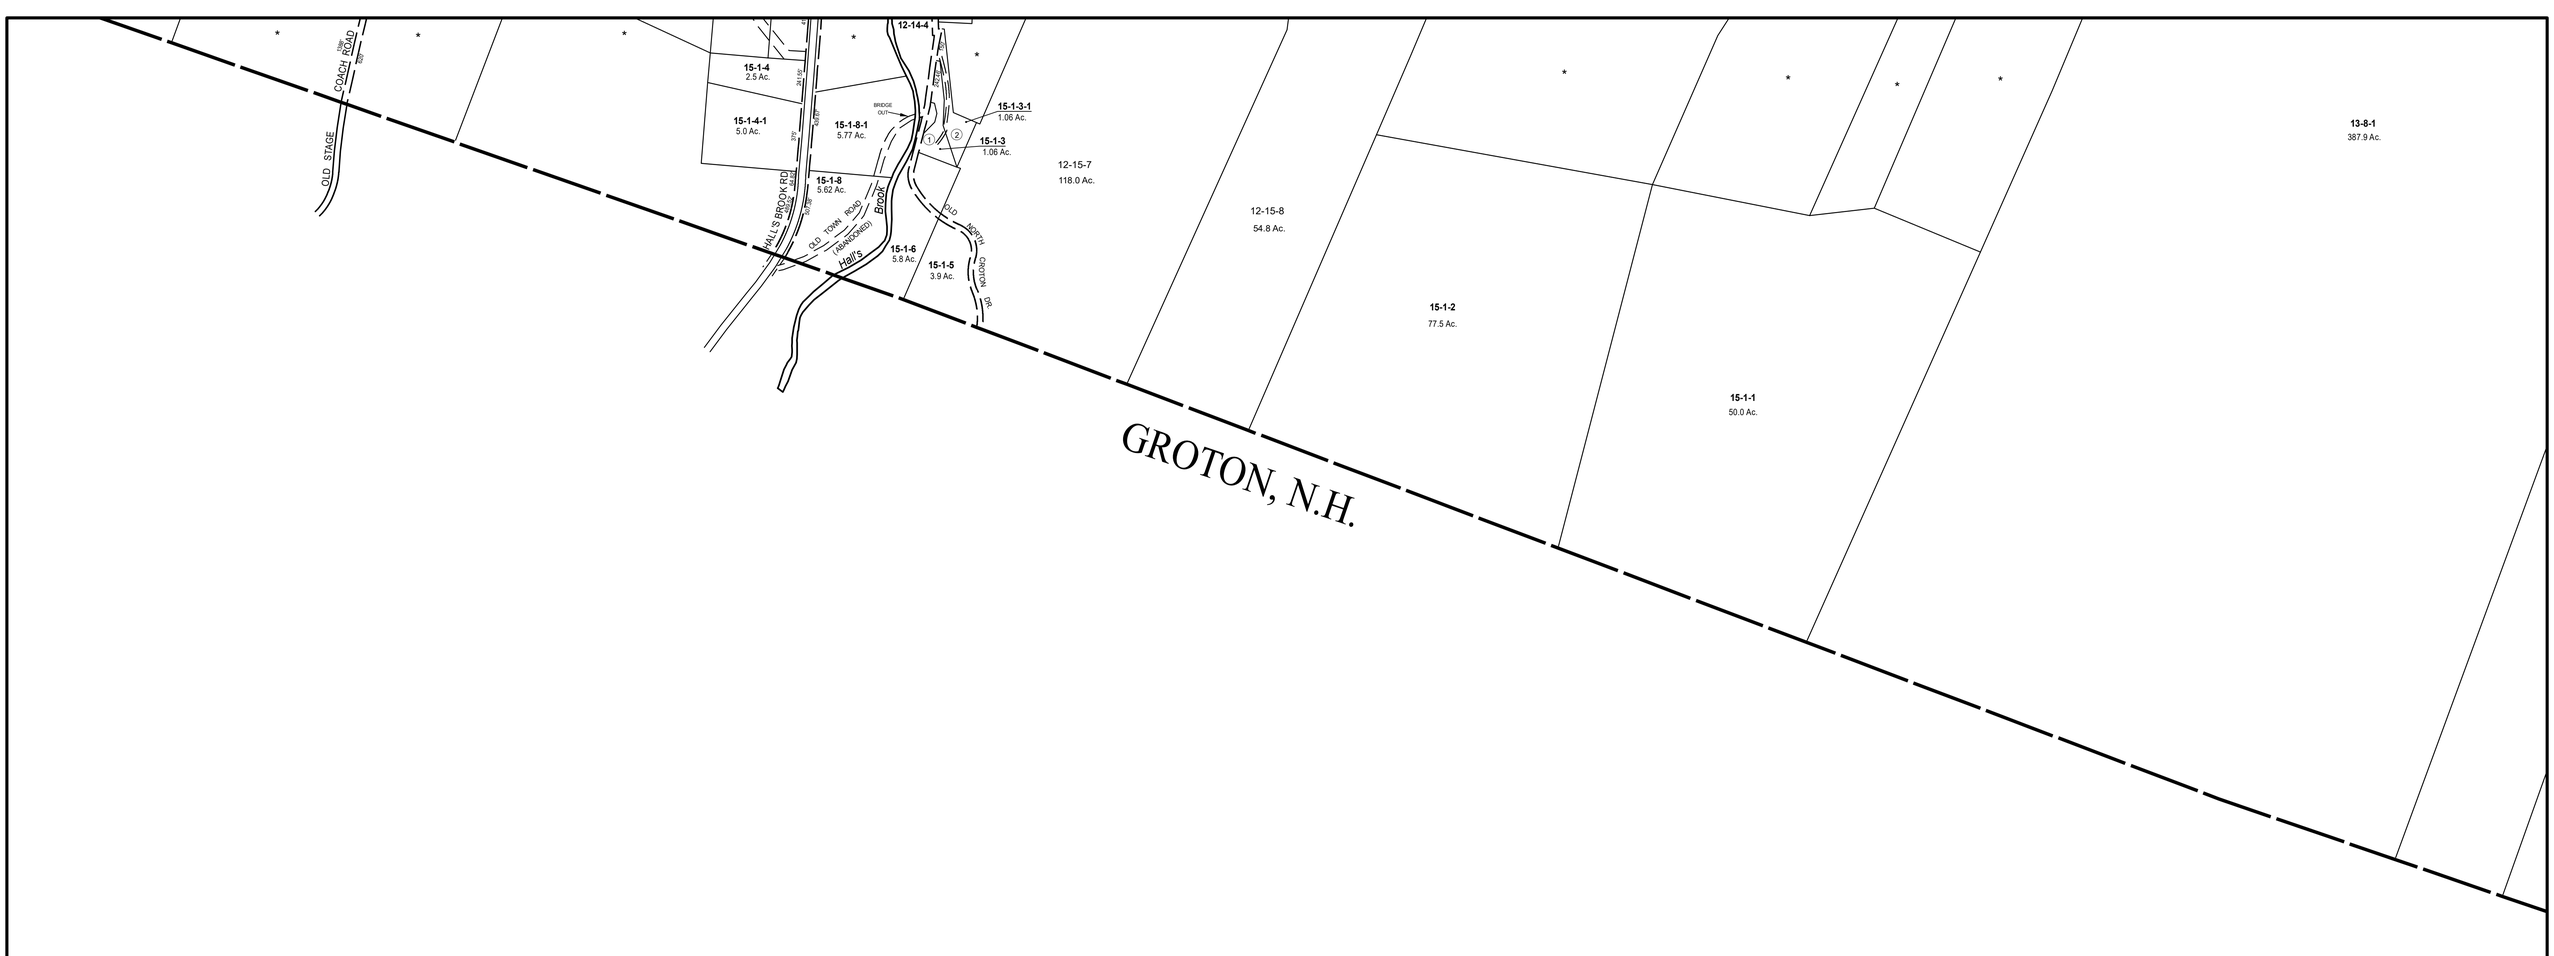


THIS MAP IS FOR ASSESSMENT PURPOSES. IT IS NOT VALID FOR LEGAL DESCRIPTION OR CONVEYANCE.

THE HORIZONTAL DATUM IS THE NEW HAMPSHIRE STATE PLANE COORDINATE SYSTEM, NAD 83.

PREPARED BY MOUNTAIN MAPPING, RFD # 1, CAMPTON, NH 03223

REVISED & REPRINTED BY

CAI Technologies
Precision Mapping. Geospatial Solutions.

11 Pleasant Street, Littleton, NH 03561
800.322.4540 - www.cai-tech.com

LEGEND

PARCEL NUMBER - - - - - - - - - - - - - - - - 12-12-10
PARCEL AREA - - - - - - - - - - - - - - - - - - Ac.
RECORD DIMENSION - - - - - - - - - - - - - - 100'
WATER - - - - - - - - - - - - - - - -
REFER TO ADJACENT MAP - - - - - - - - - - - - *

SUBDIVISION LOT NO. - - - - - - - - - - - - - - (2)
RIGHT OF WAY/ACCESS - - - - - - - ROW
COMMON OWNERSHIP - - - - - - - - -
WMNF - - - - - - - - - - - -

SCALE: 1" = 400'

FEET 400 200 0 400 800 1,200
METERS 100 50 0 100 200 300


REVISED TO: APRIL 1, 2023

PROPERTY MAPS

RUMNEY

NEW HAMPSHIRE

INDEX DIAGRAM

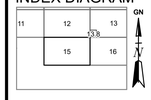

MAP NO.

15